other allied works in Shettyhalli ward-124 Mallasandra ward-13, 14
Shettyhalli Sub Division (Railway gate to wards RR college) Medarahalli, Vinayaka Nagar.

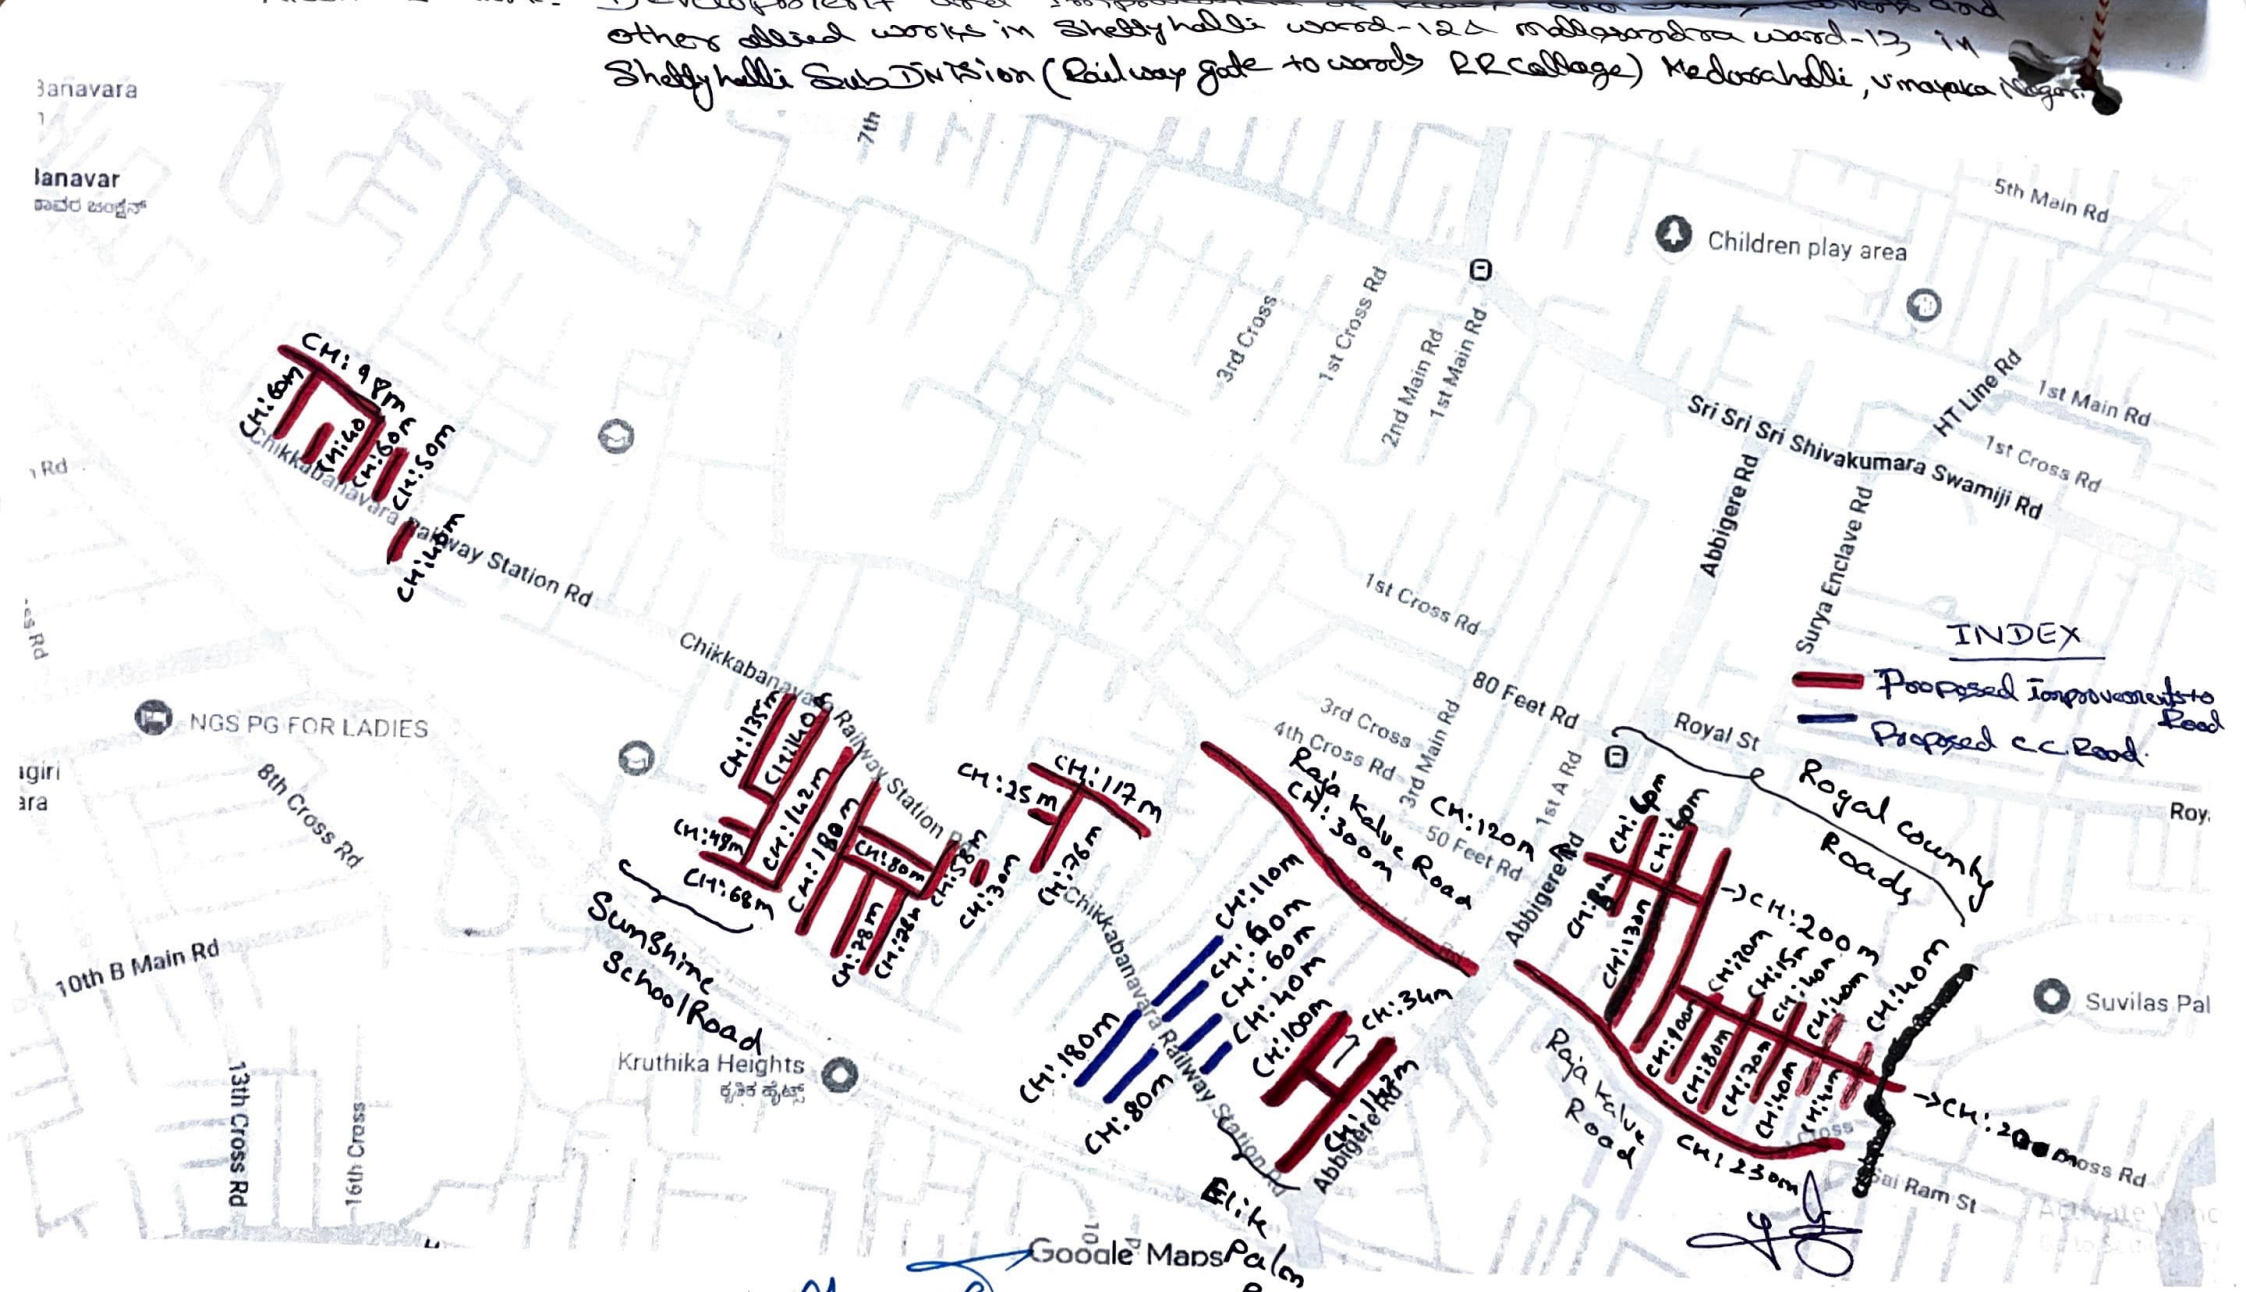

Bheemu
JAE.

Shettyhalli Ward-12 & Mallasandra Ward-13 in Shettyhalli Sub Division.

Ragavendra Layout Roads Kammagondanahalli

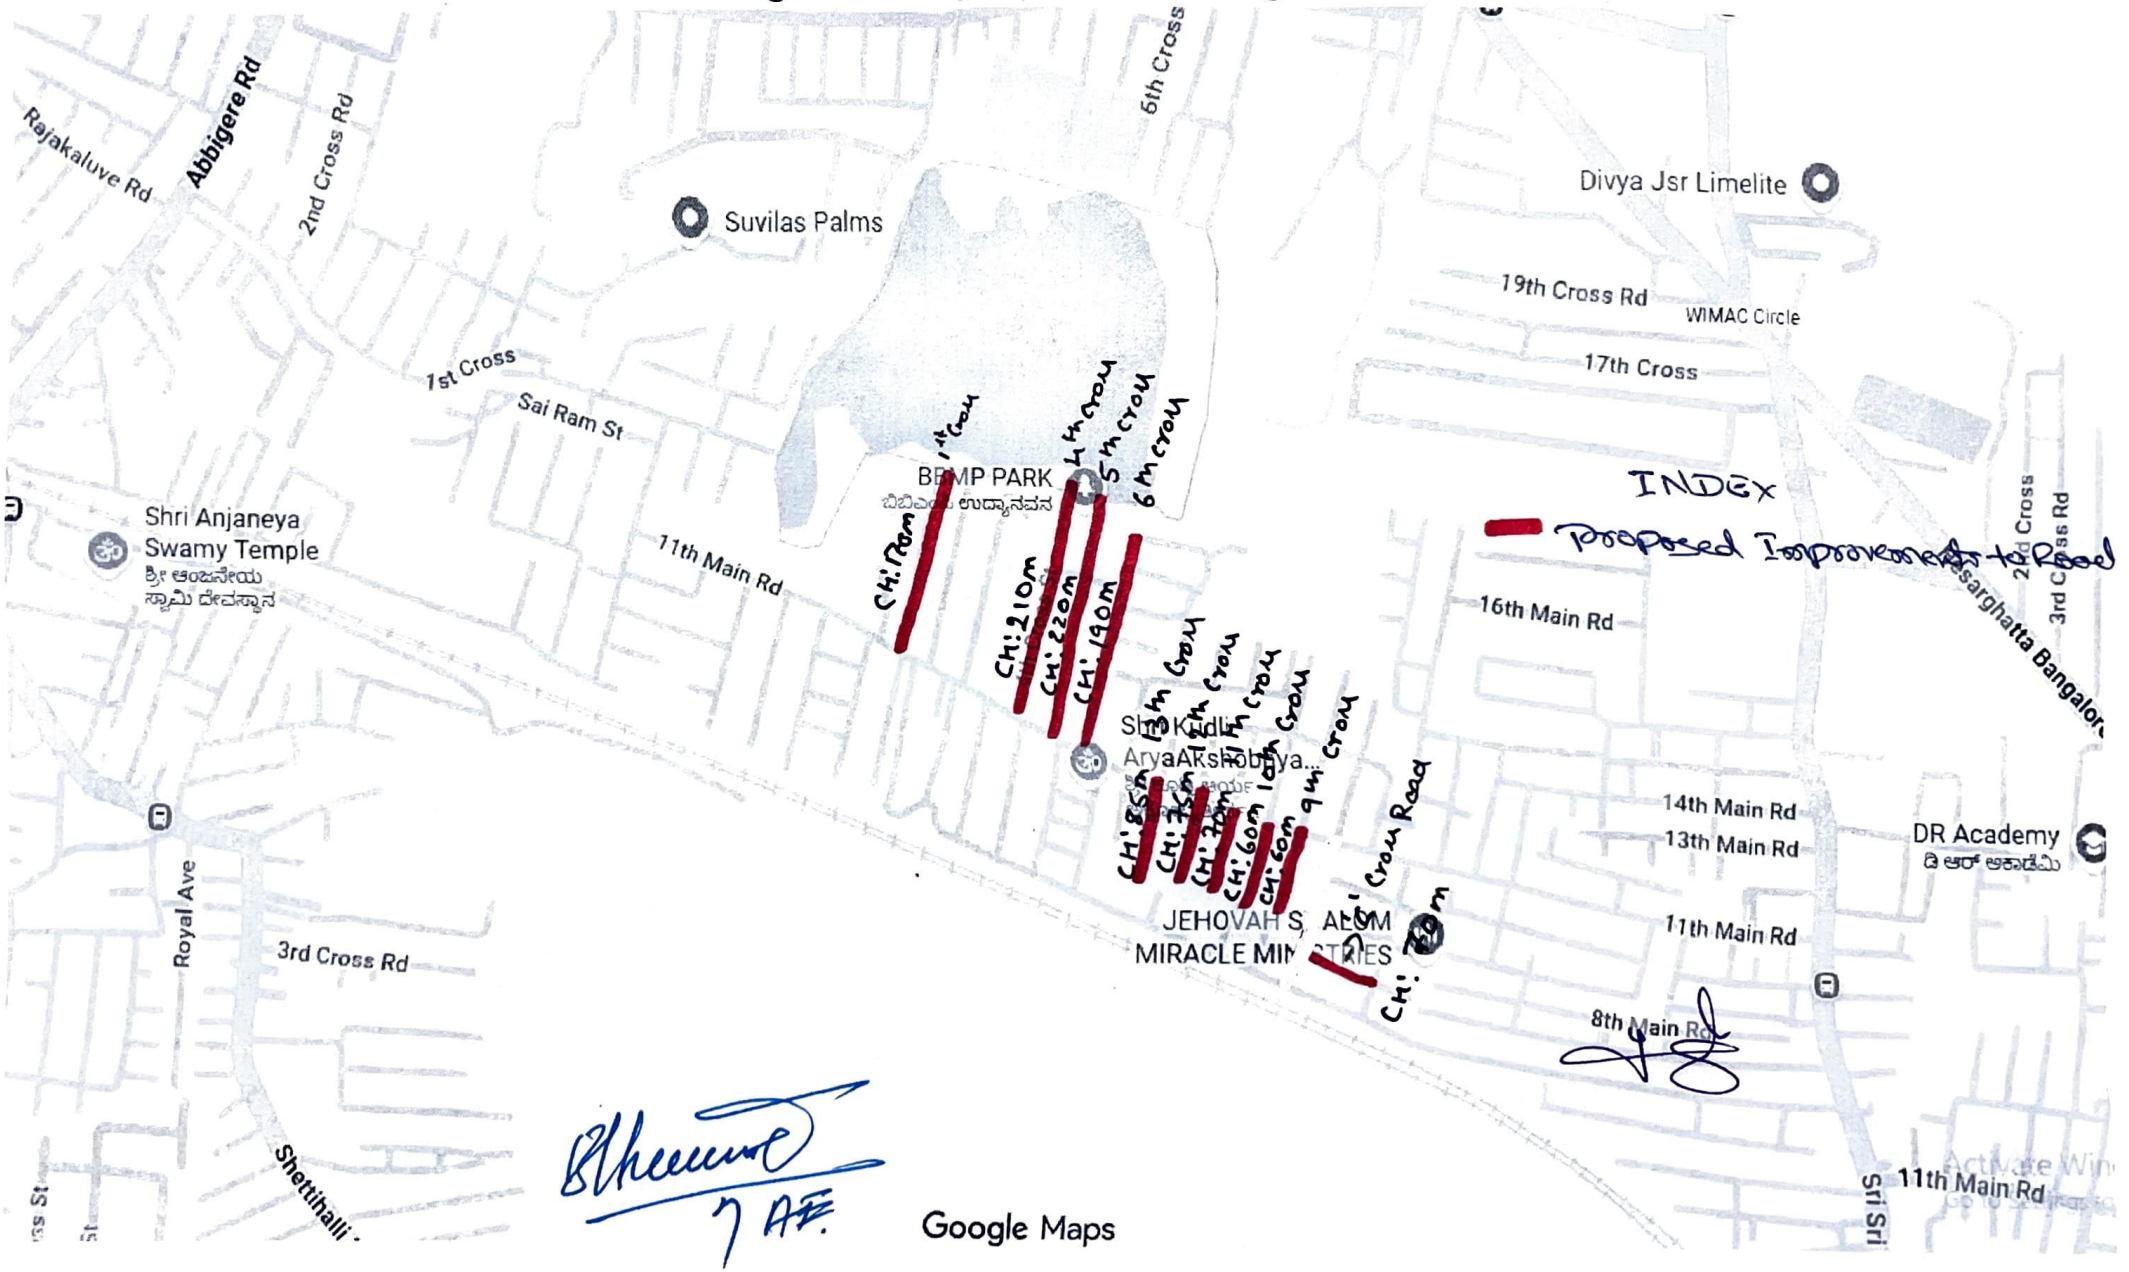

Shettyhalli Ward-12 & Mallasandra Ward-13 in Shettyhalli Sub Division.

Venkatsubbaiah Road Kammagondanahalli

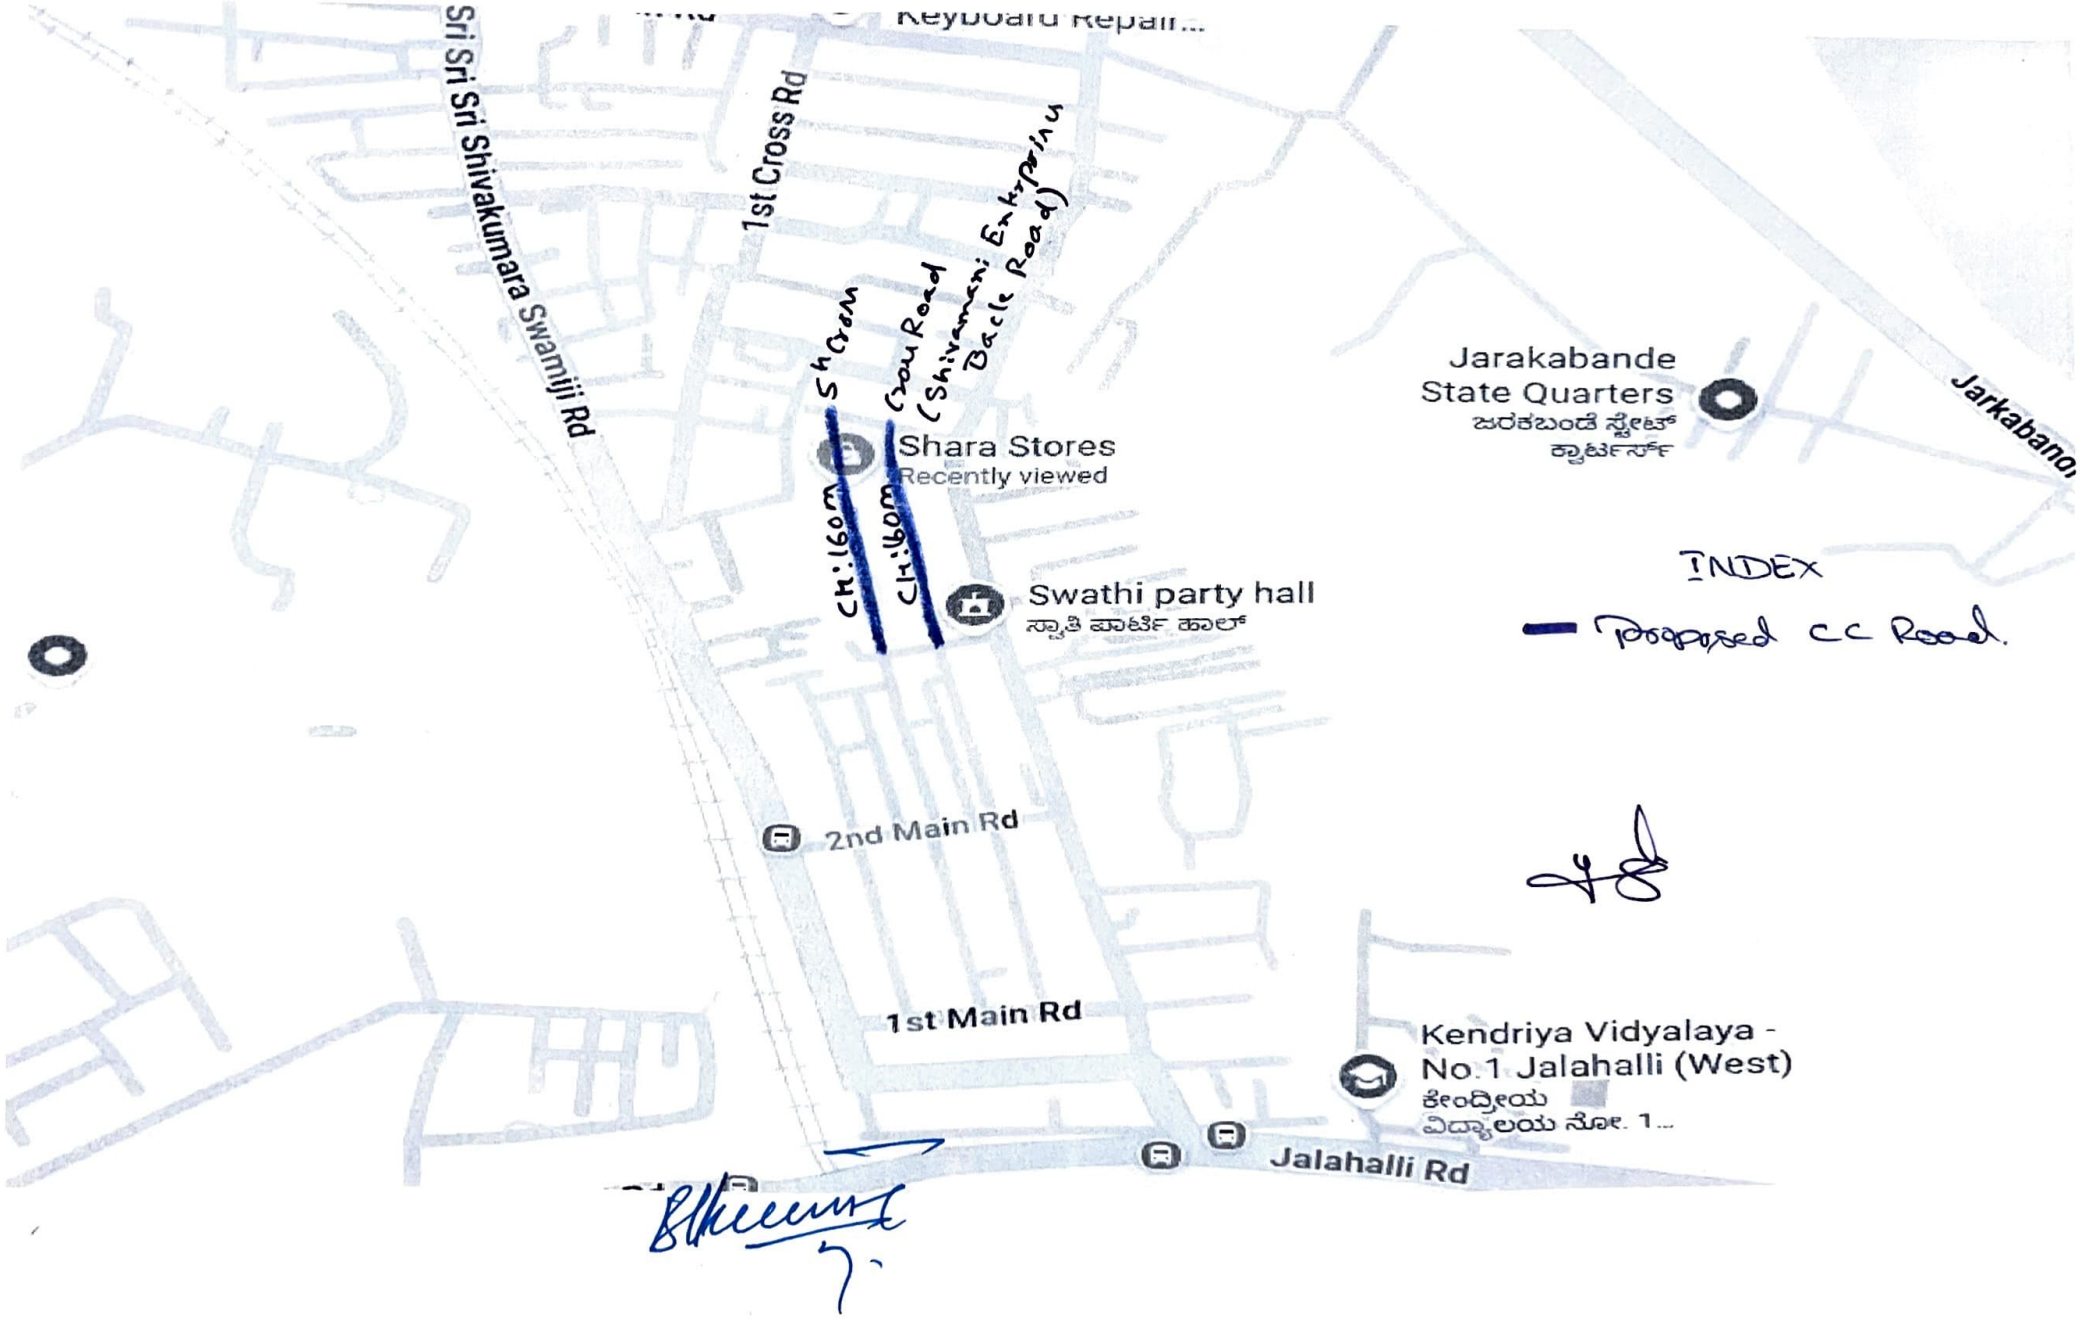

Name of Work :- Development and Improvement of Roads and Drains, Culverts and other allied work in Shettyhalli Ward-12 & Mallasandra Ward-13 in Shettyhalli Sub Division.

Swapna Layout, Venkateshwara Layout, [redacted], Narayan Reddy Layout, Lakshmaiah Layout, Petrol Bunk Opposite Roads Abbigere

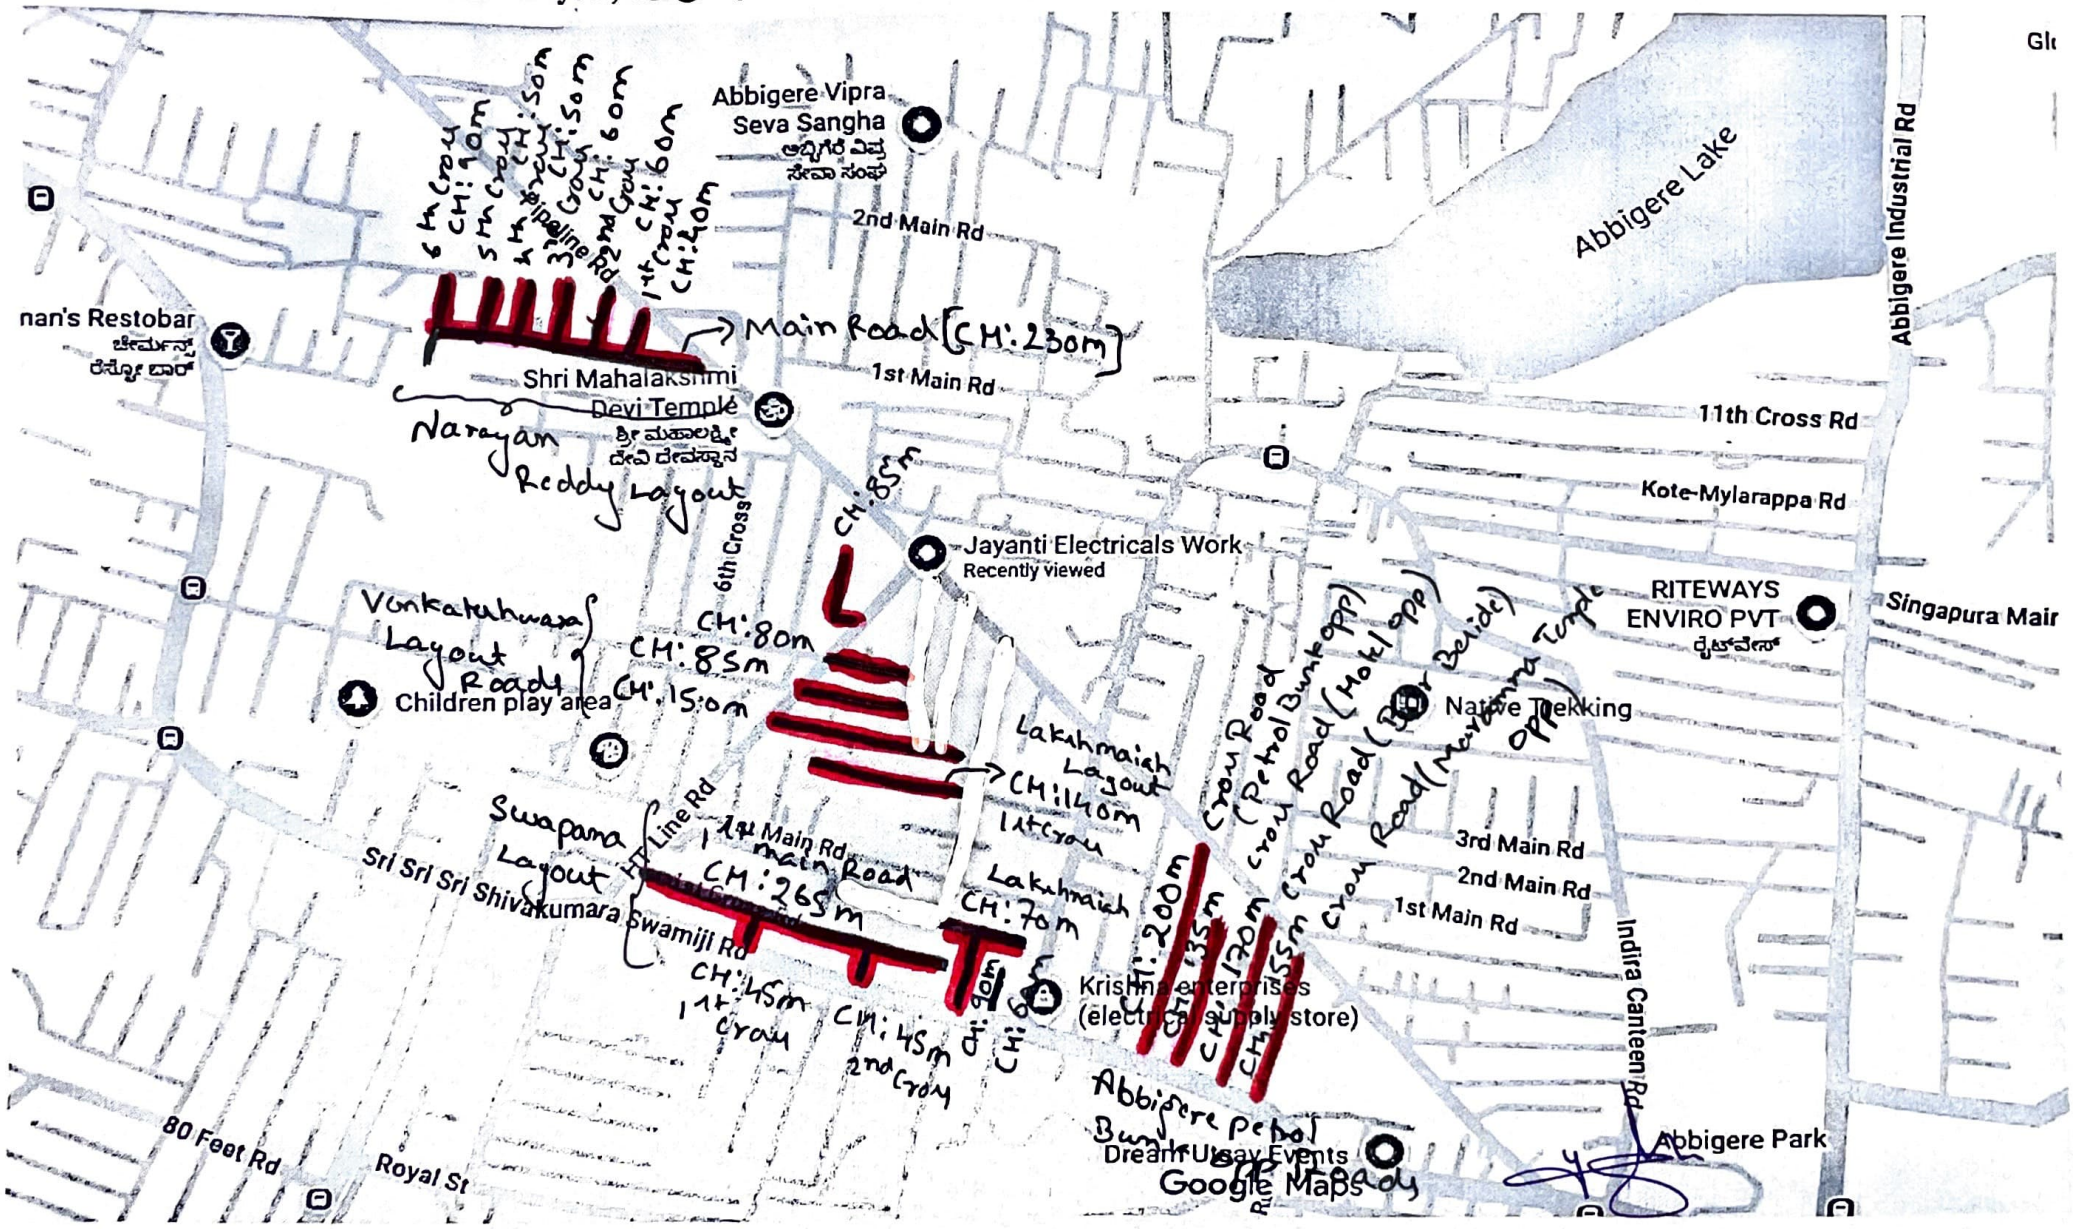

TYPICAL CROSS SECTION OF ASPHALT ROAD

DRAIN

CARRIAGE WAY

DRAIN

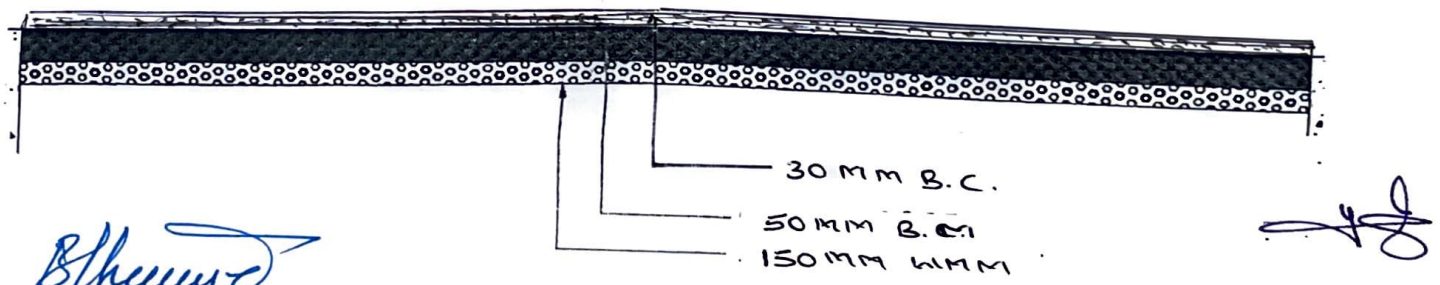

TYPICAL CROSS SECTION OF CC ROAD WITH NO DRAIN